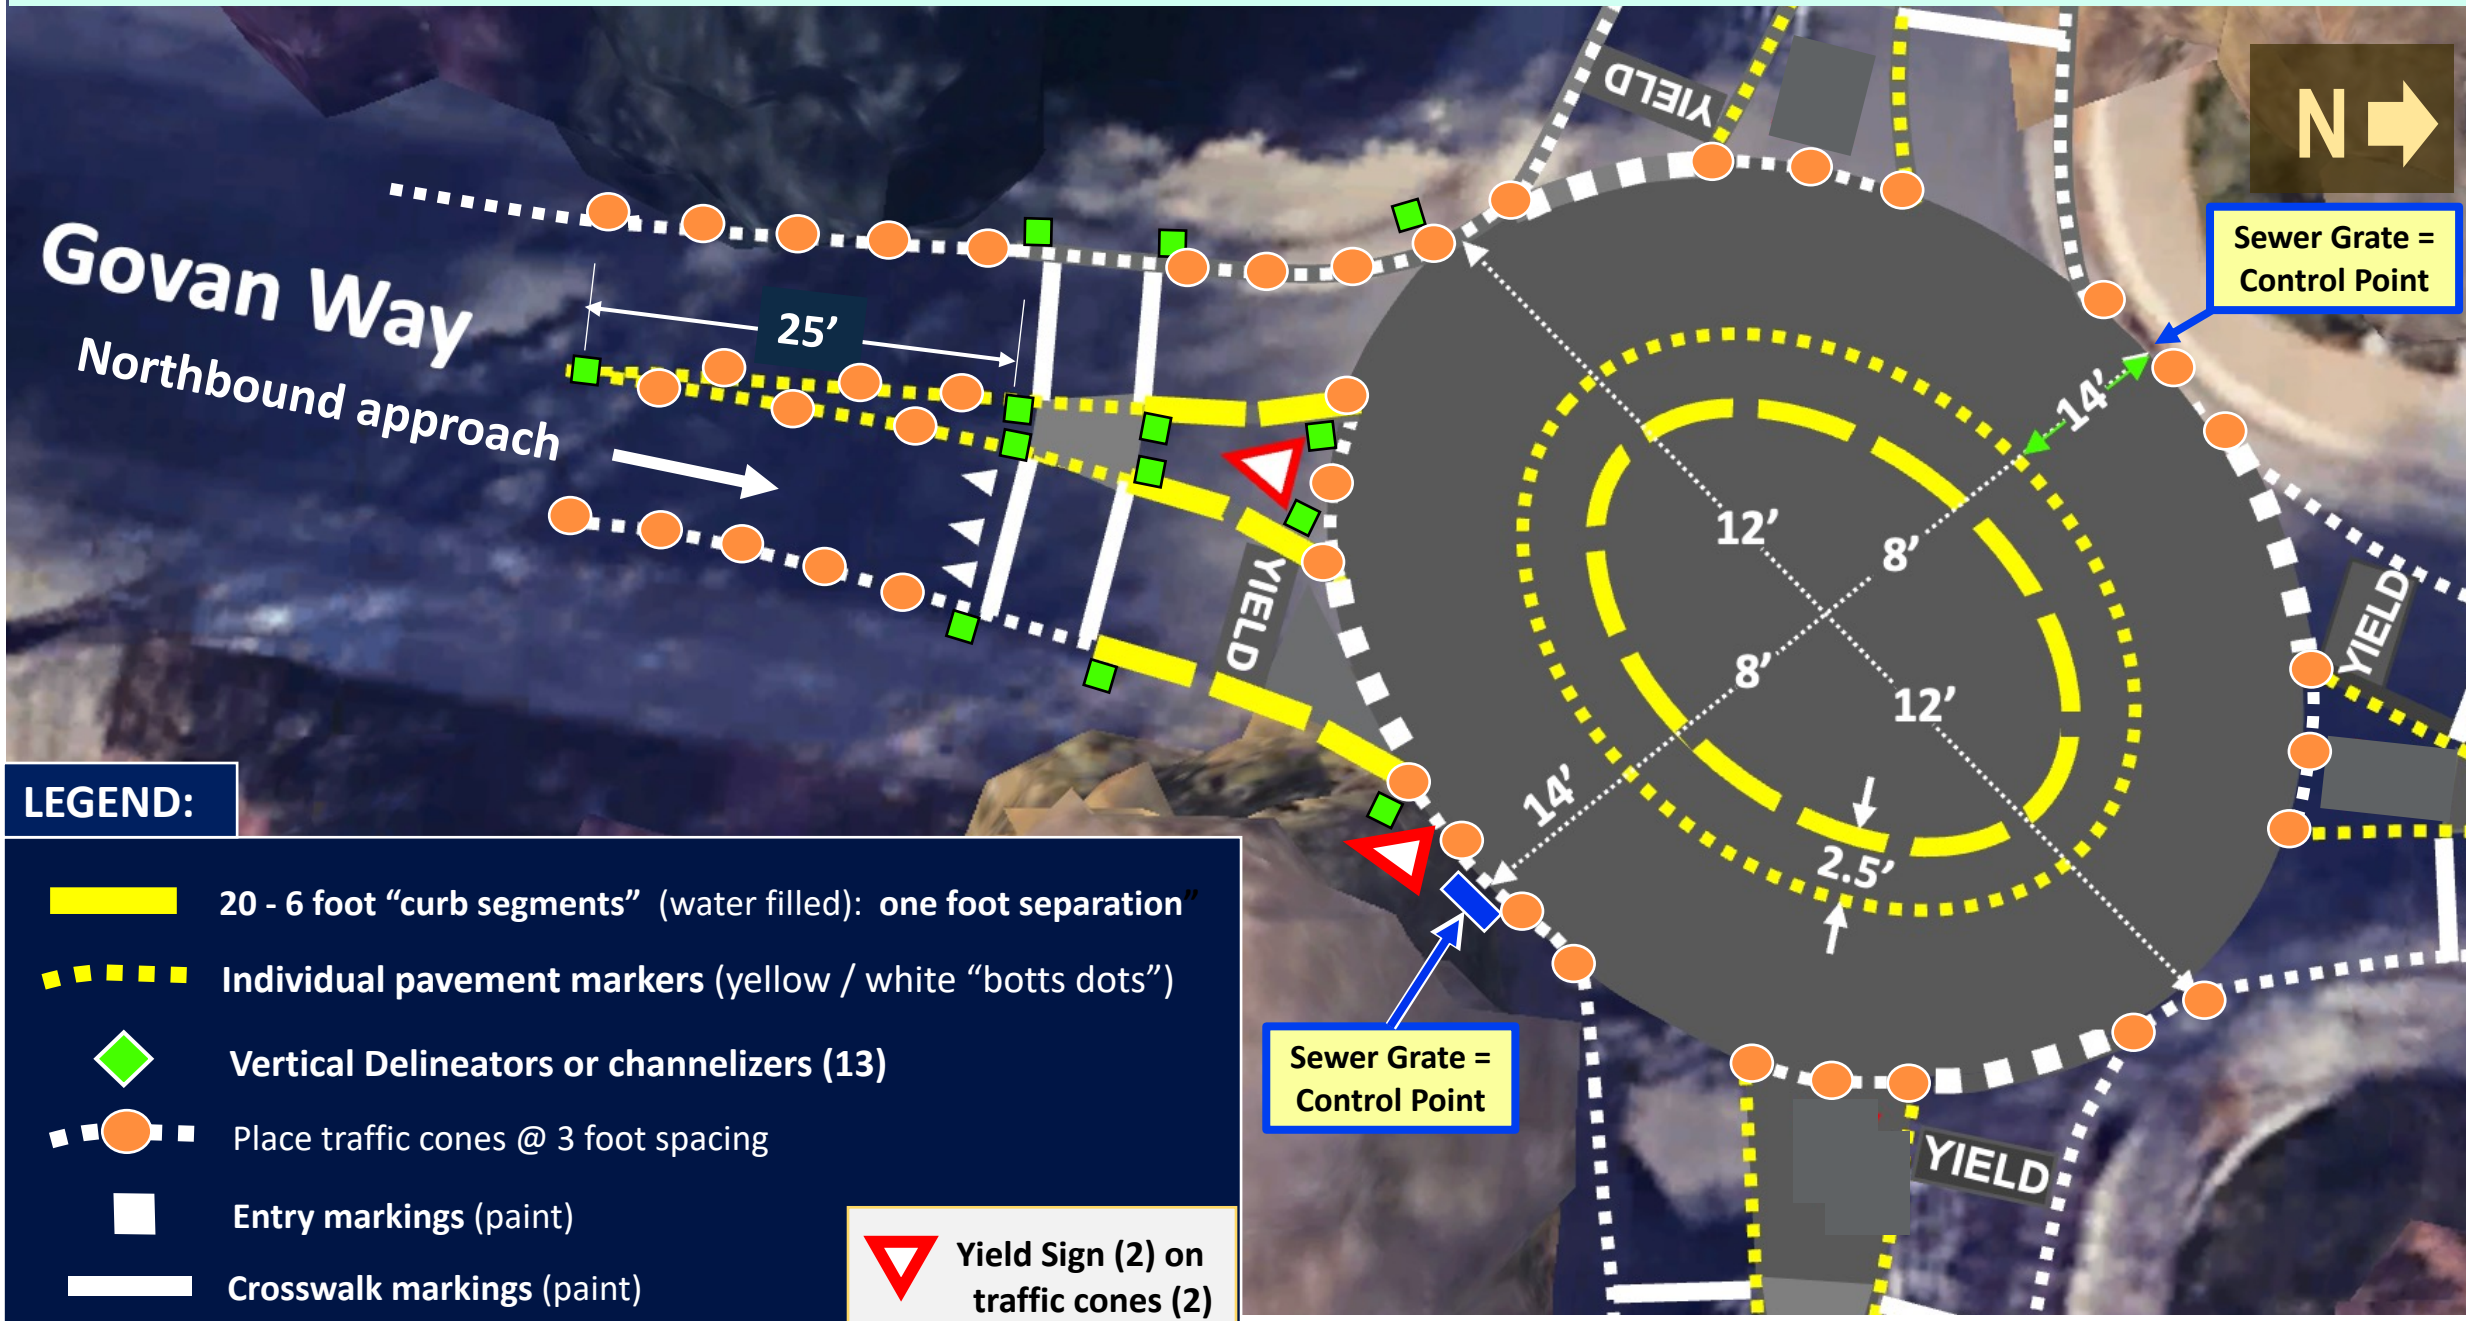Bike-A-bout Layout Plan for "Circulatory Roadway" (49' x 57') and NB "Approach" or "Leg"